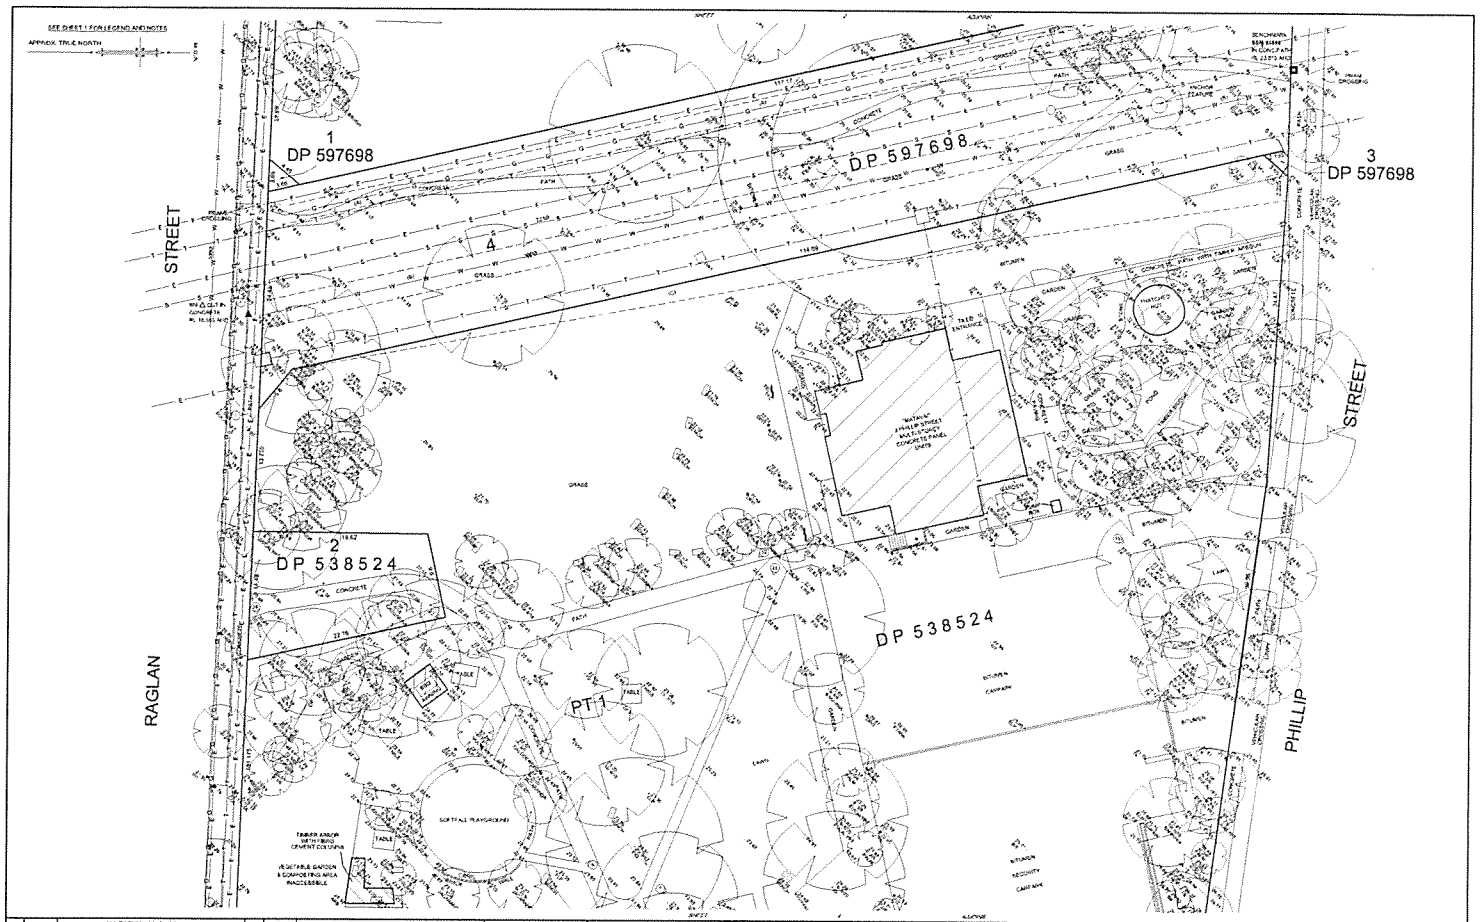

No.	DATE	NOTATION/AMENDMENT
1	12/08/05	LEASE OF RIGHT OF WAY & LEASE OF EASEMENT FOR ELECTRICITY PURPOSES ADDED
2	03/11/05	DETAILS NEAR SOFTFALL PLAYGROUND AMENDED

No.	DATE	NOTATION/AMENDMENT

FILE	FILE SIZE (MB)	CHECKED BY

CONTOUR INTERVAL
DATUM: AHD
ORIGIN OF DATUM: SAM 19647 RL 25.703
1:20 YEAR FLOOD RL
RECOMMENDED MINIMUM FLOOR RL
SOURCE OF FLOOD INFO

LEGEND OF COMMONLY USED SYMBOLS
WATER
SEWER
ELECTRICITY
TELECOM
GAS
DRAINAGE
BENCH MARK
SURVEY CONTROL POINT

REDUCTION RATIO 1 : 200
0 10 20

LOTS: PT 1, PT 38, PT 1, 4, PT 1 & 2
PLAN NO.: DP 232415 DP 538524 DP 597698 & DP 597698
OTHER:
AREA:

DATE OF SURVEY: 08 - 05 - 2005
SURVEY EQUIPMENT:
GARVIN MORGAN & Co.
CONSULTING SURVEYORS & ENGINEERS
SURVEYORS: Raymond Everson
REF.: 18455

RESITECH
DRAWING TITLE
PLAN SHOWING DETAIL AND LEVELS

LOCATION: WATERLOO
STREET ADDRESS: 149 COPE STREET, 1 PHILLIP STREET AND 160 PITT STREET
TYPE: S
JOB NUMBER: BG0D9
SHT. 3 OF 4

PHILLIP
STREET
STREET
PHILLIP
STREET
PHILLIP
STREET
STREET
CAPE
STREET
MAGUIRE
STREET
MAGUIRE
STREET
MAGUIRE
STREET
MAGUIRE
STREET
DP 225910
DP 225910
DP 225910