BLACKTOWN CITY COUNCIL

FILE NUMBER: F14/1700
PLAN NUMBER: A39-73V

RAILWAY TERRACE , SCHOFIELDS
BETWEEN JACQUI AVENUE & NEW SCHOFIELDS ROAD
FULL ROAD RECONSTRUCTION AND CAR PARK DESIGN

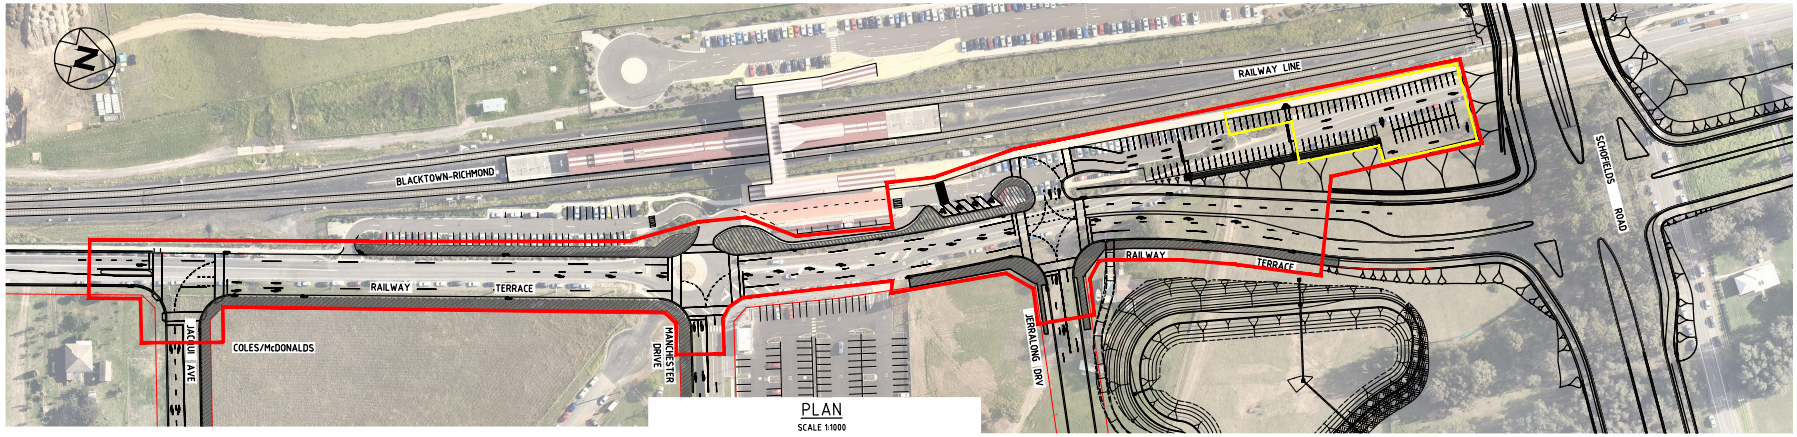

PLAN
SCALE 1:1000

EXTENT OF WORK

ADDITIONAL PARKING SPACES

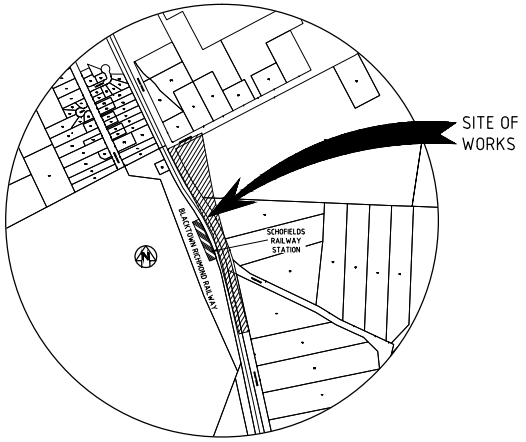

LOCALITY SKETCH
N.T.S.

PRELIMINARY

PREPARED BY:

REV	DATE	DESCRIPTION	CHECKED	APPROVED	DATE
X	X	X	X	X	X

PUBLIC UTILITIES LEGEND

WATER MAINS	W	GAS	G	TELSTRA	T
HYDRANT		GAS VALVE		TELSTRA PIT	
STOP VALVE		ELECTRICITY	E	TELSTRA PILLAR	
WATER METER		ELECTRICITY PIT		TELSTRA POLE	
WATER TAP		POWER POLE			
SEWER	S	POWER LIGHT POLE			
SEWER LAMPHOLE		LIGHT POLE			
SEWER MANHOLE		STAY POLE			

DATUM: DATUM
GRID: GRID
SHEET SIZE: A1
TITLE BLOCK VERSION: A

SURVEYED: SURV
DESIGNED: DES
CADD: CAD
VERIFIED: VER
DATE: DATE

APPROVED
MANAGER ASSET DESIGN SERVICES
DATE
CLIENT
DATE

Blacktown City Council

COUNCIL CHAMBERS 62 FLUSHCOMBE ROAD,BLACKTOWN
ALL MAIL: GENERAL MANAGER PO BOX 63, BLACKTOWN NSW 2148
TELEPHONE: (02) 9839 6000 FAX: (02) 9831 1961
DX : 8117 BLACKTOWN

PLAN 1000 10 0 10 20 30
LONG SECTION:HORIZ
VERT
CROSS SECTIONS

PROJECT TITLE: RAILWAY TERRACE-BETWEEN CULLERIN AVE & SCHOFIELDS RD
FULL ROAD RECONSTRUCTION AND CAR PARK EXTENSION
SHEET TITLE: X

CAD FILE: CADFILE
FILE No: FILE
PLAN No: PLAN NUM

QUALITY ASSURED COMPANY ISO 9001
International Standards Certifications Lic. No. QAC/R16/193
INVESTIGATION AND DESIGN

SHEET X OF SHTS SHEETS
REV REV

Attachment 1 - CA360035